




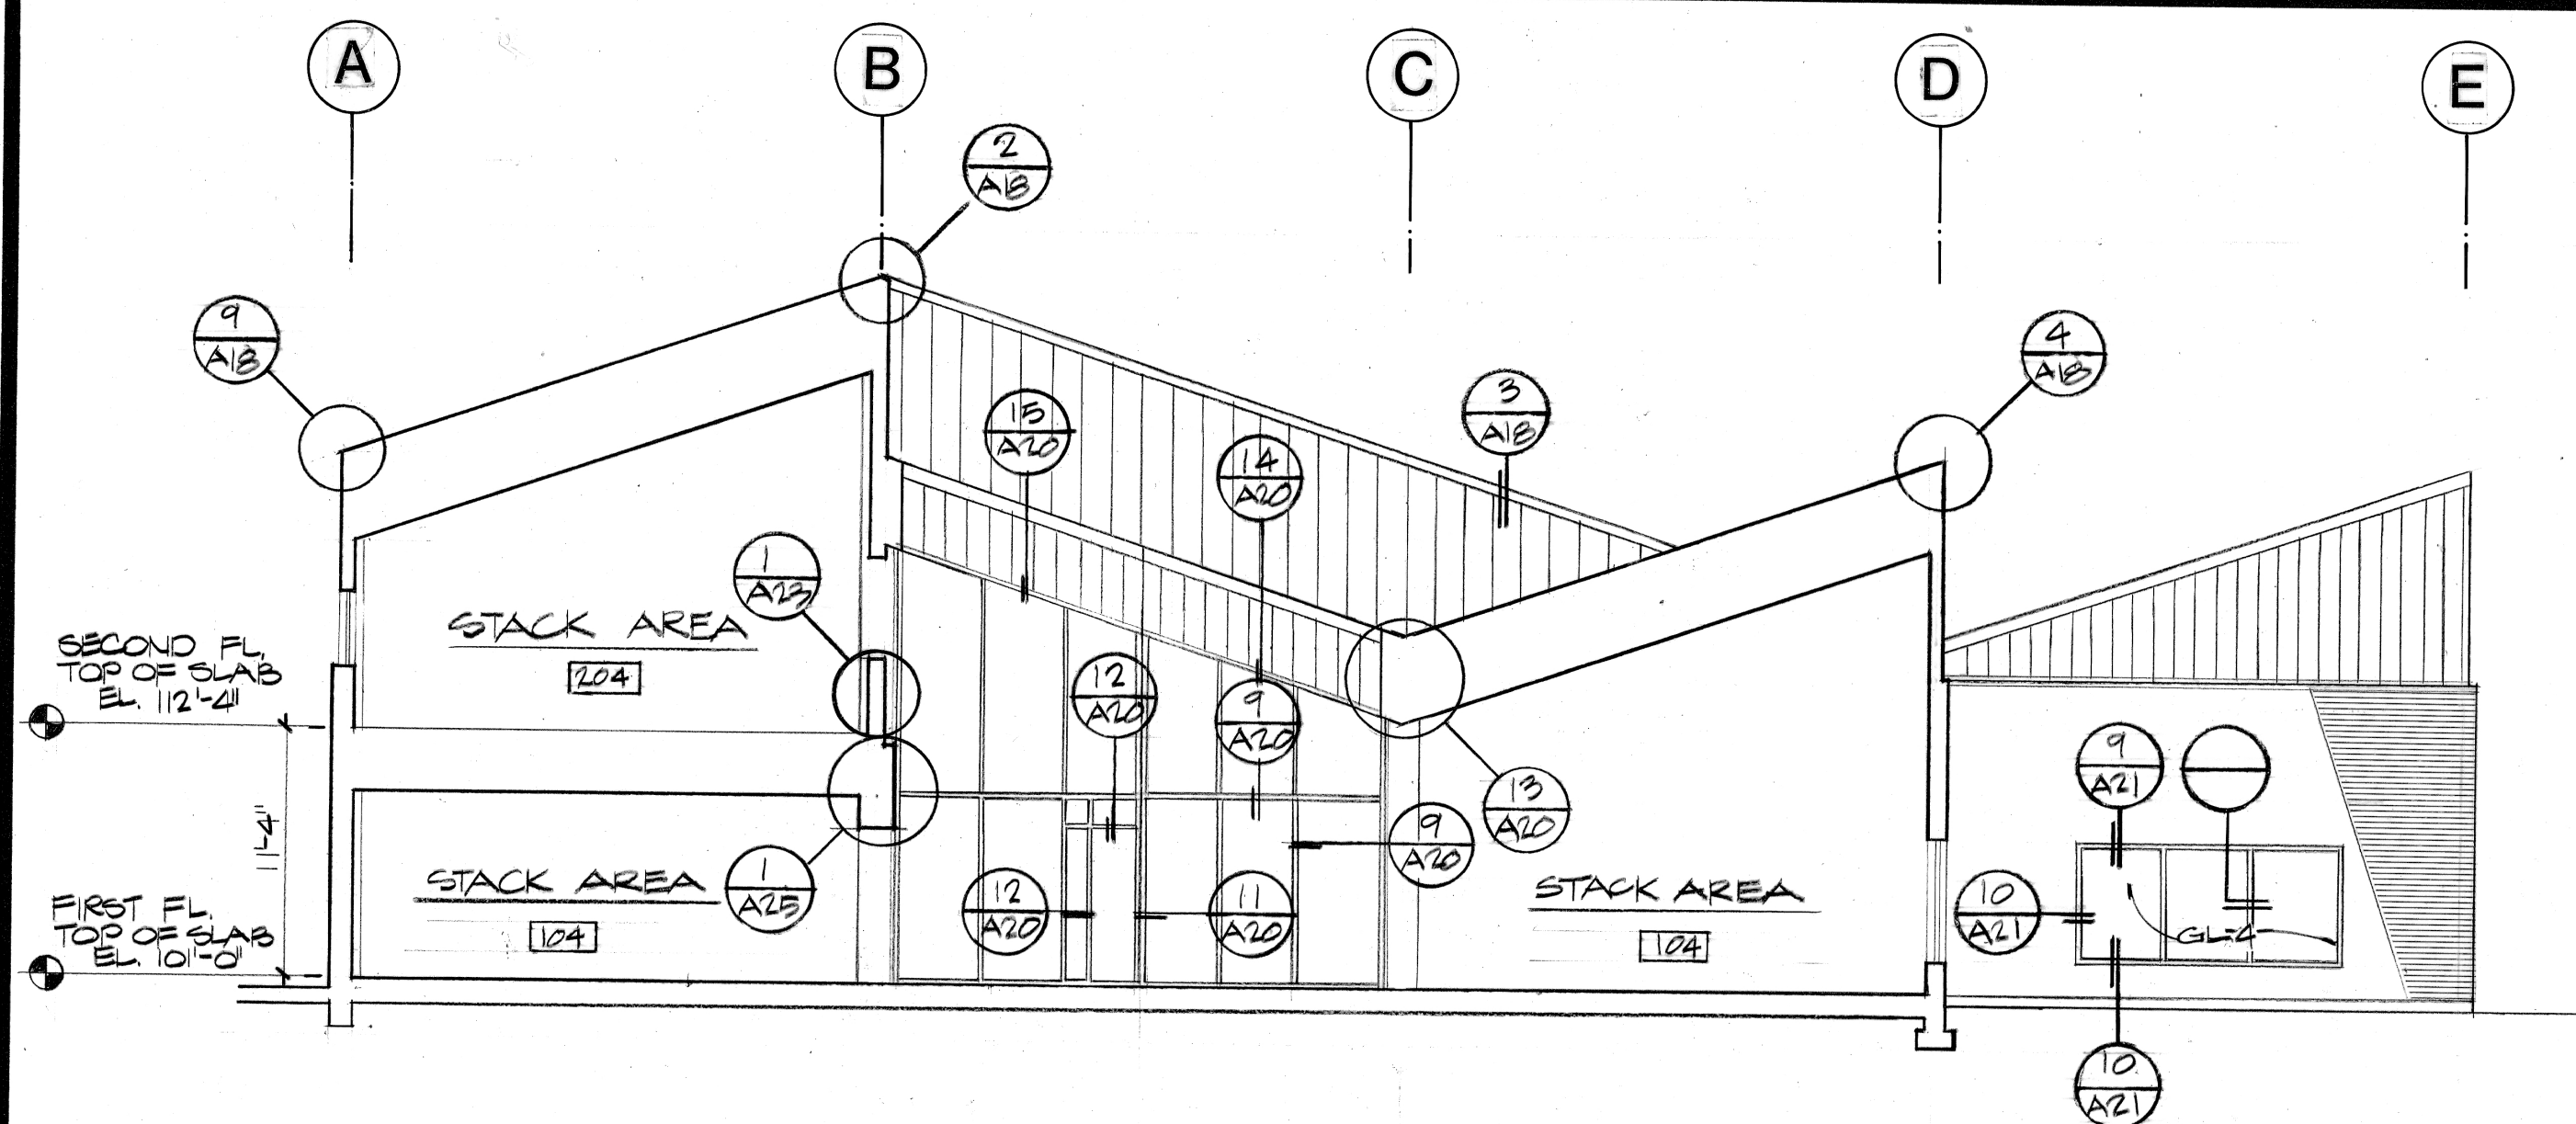


A SECTION A-A
 $\frac{1}{8}'' = 1'-0''$

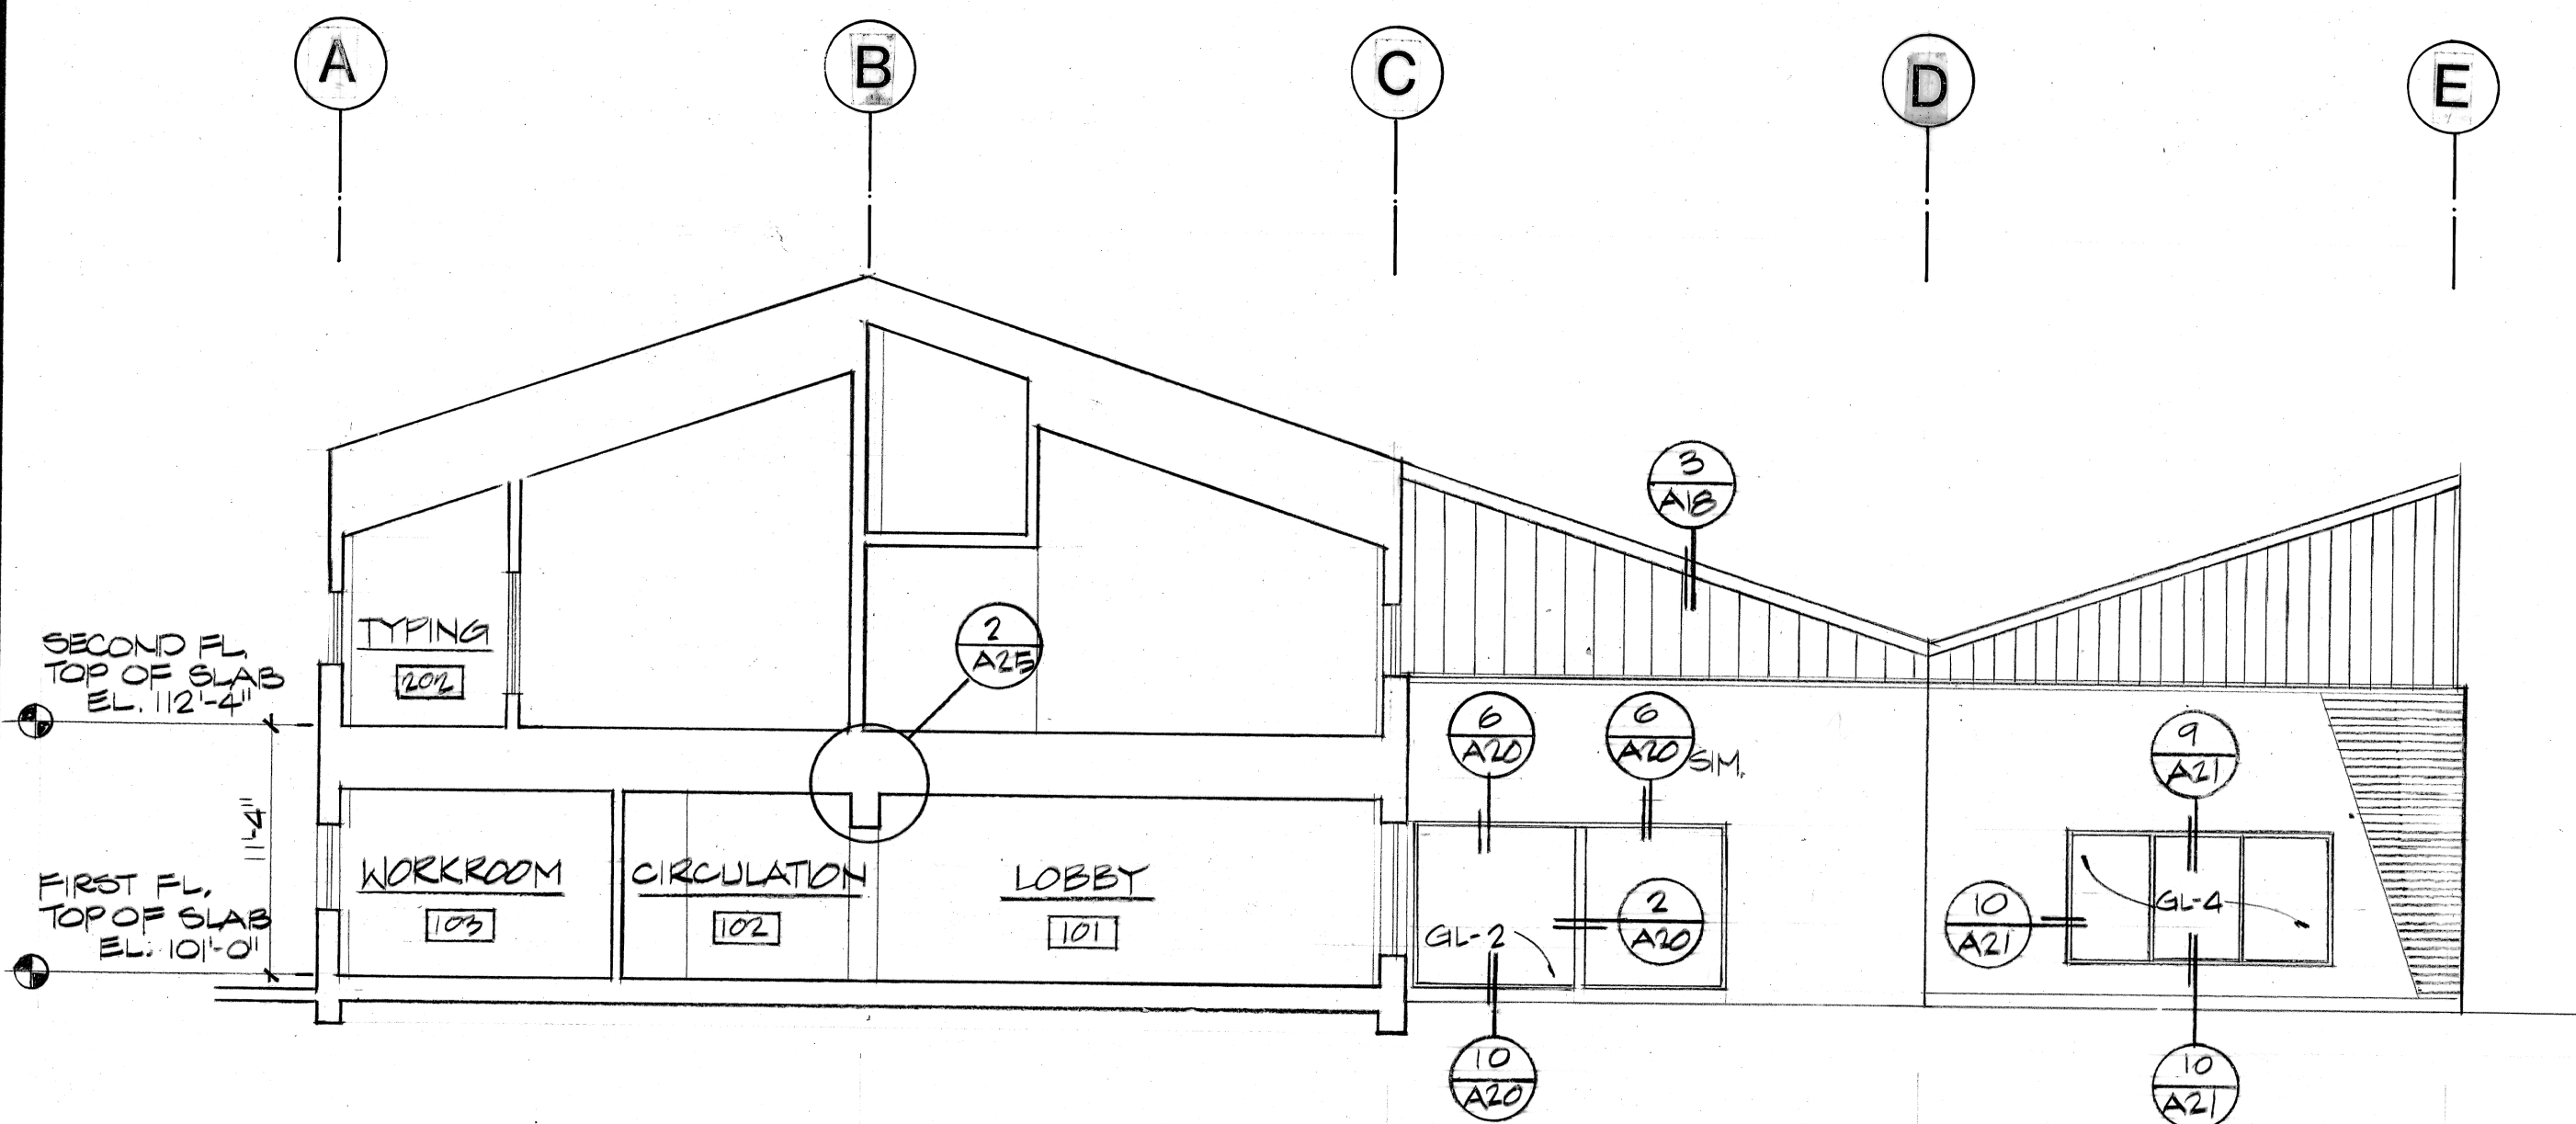


B SECTION B-B
8"=1'-0"

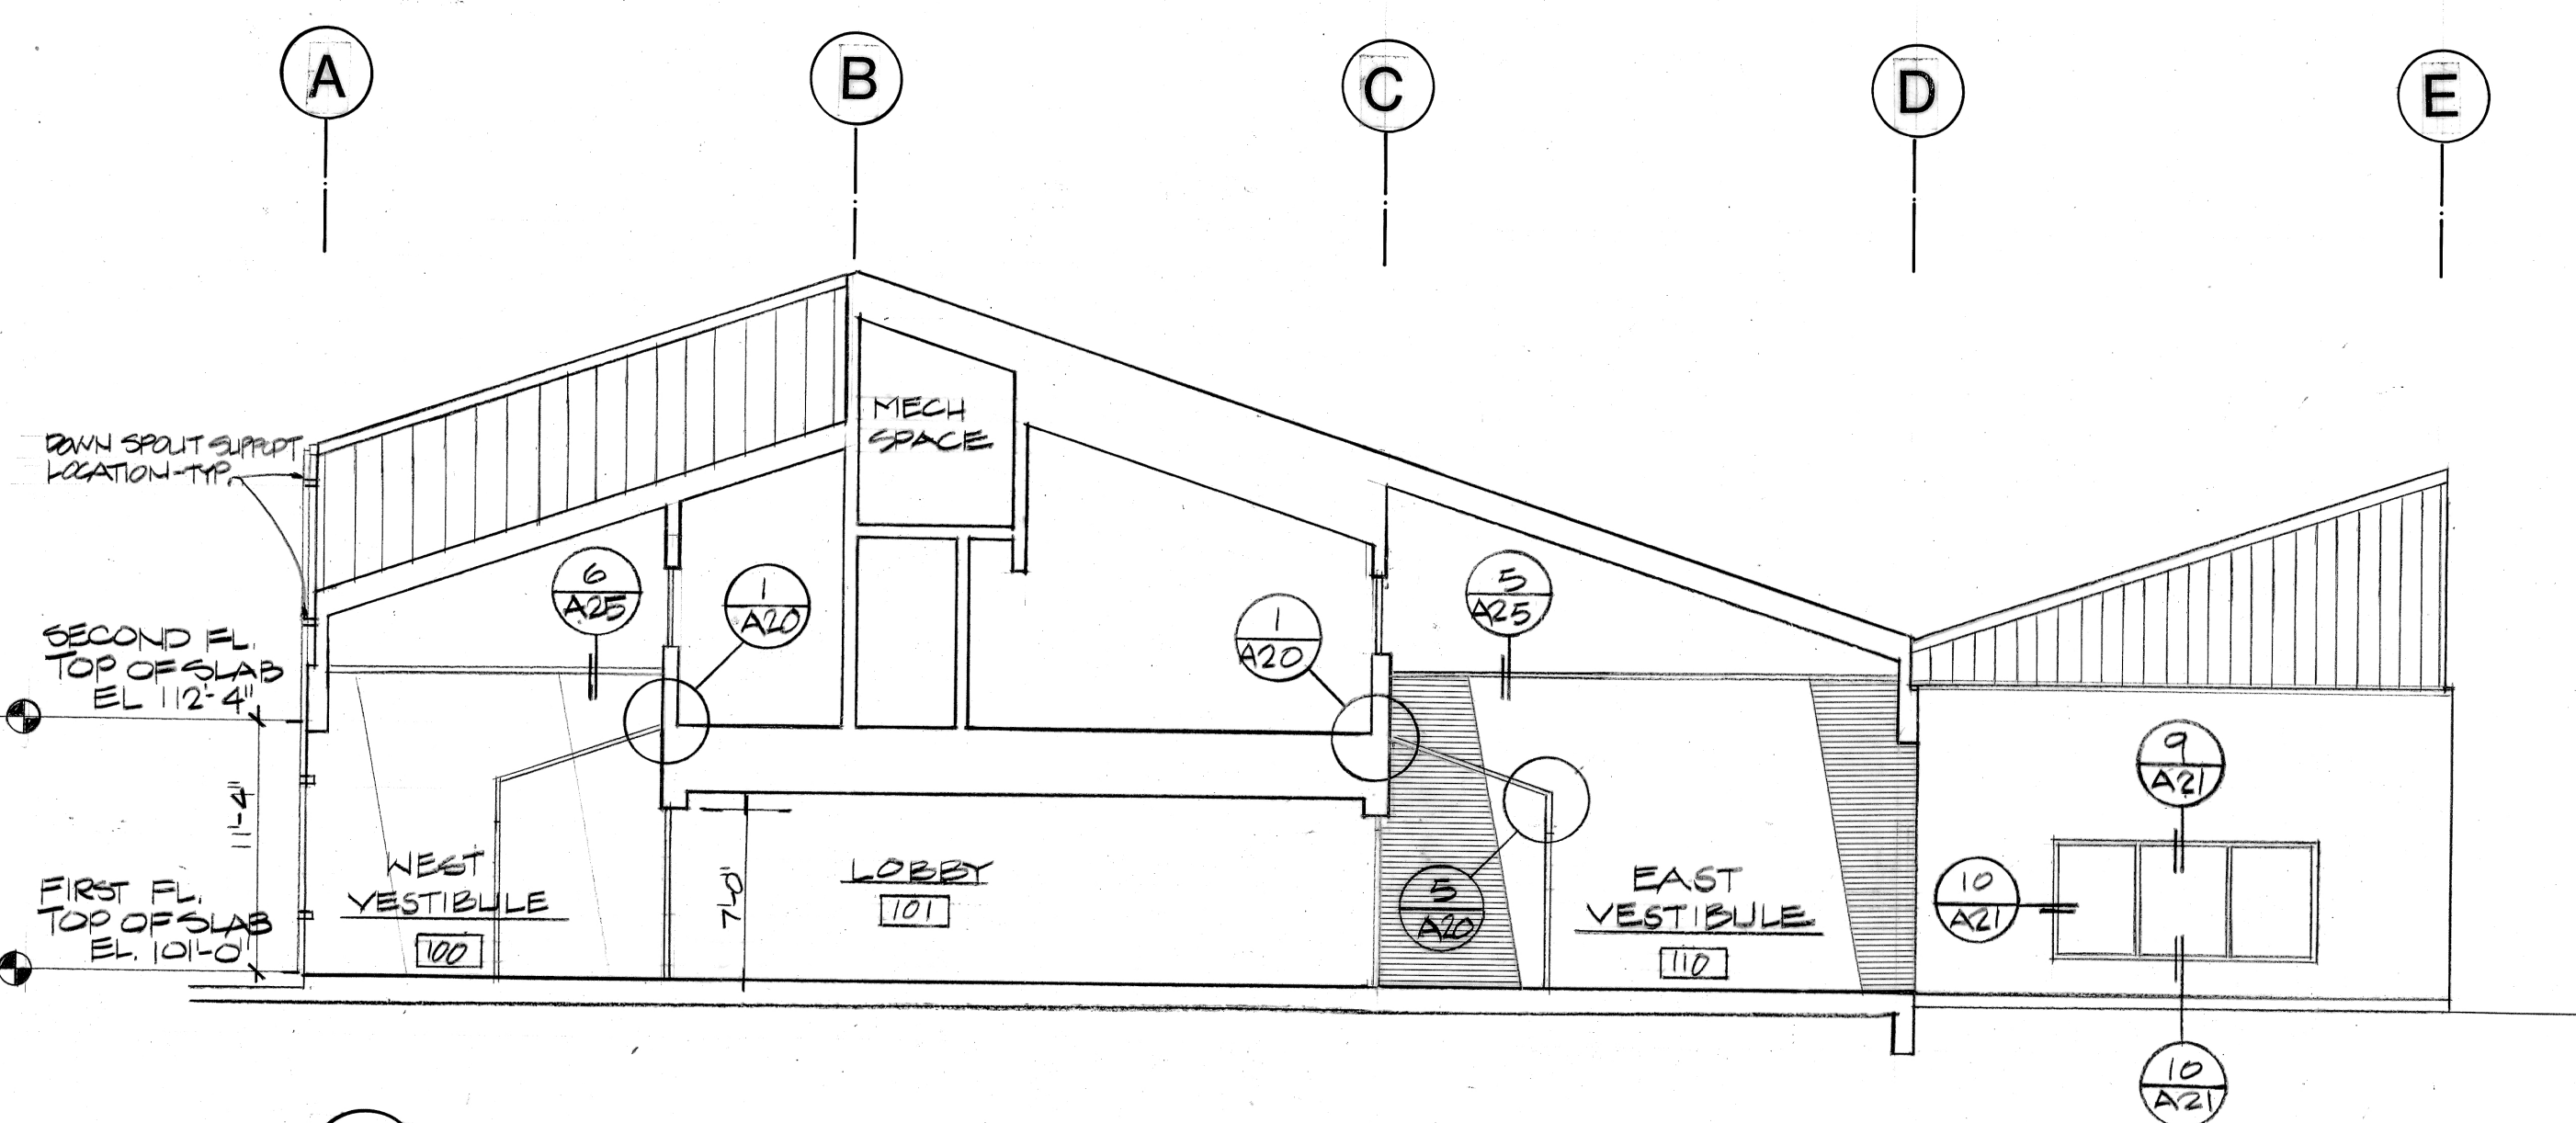


C SECTION C-C
 $\delta'' = 1'-0''$

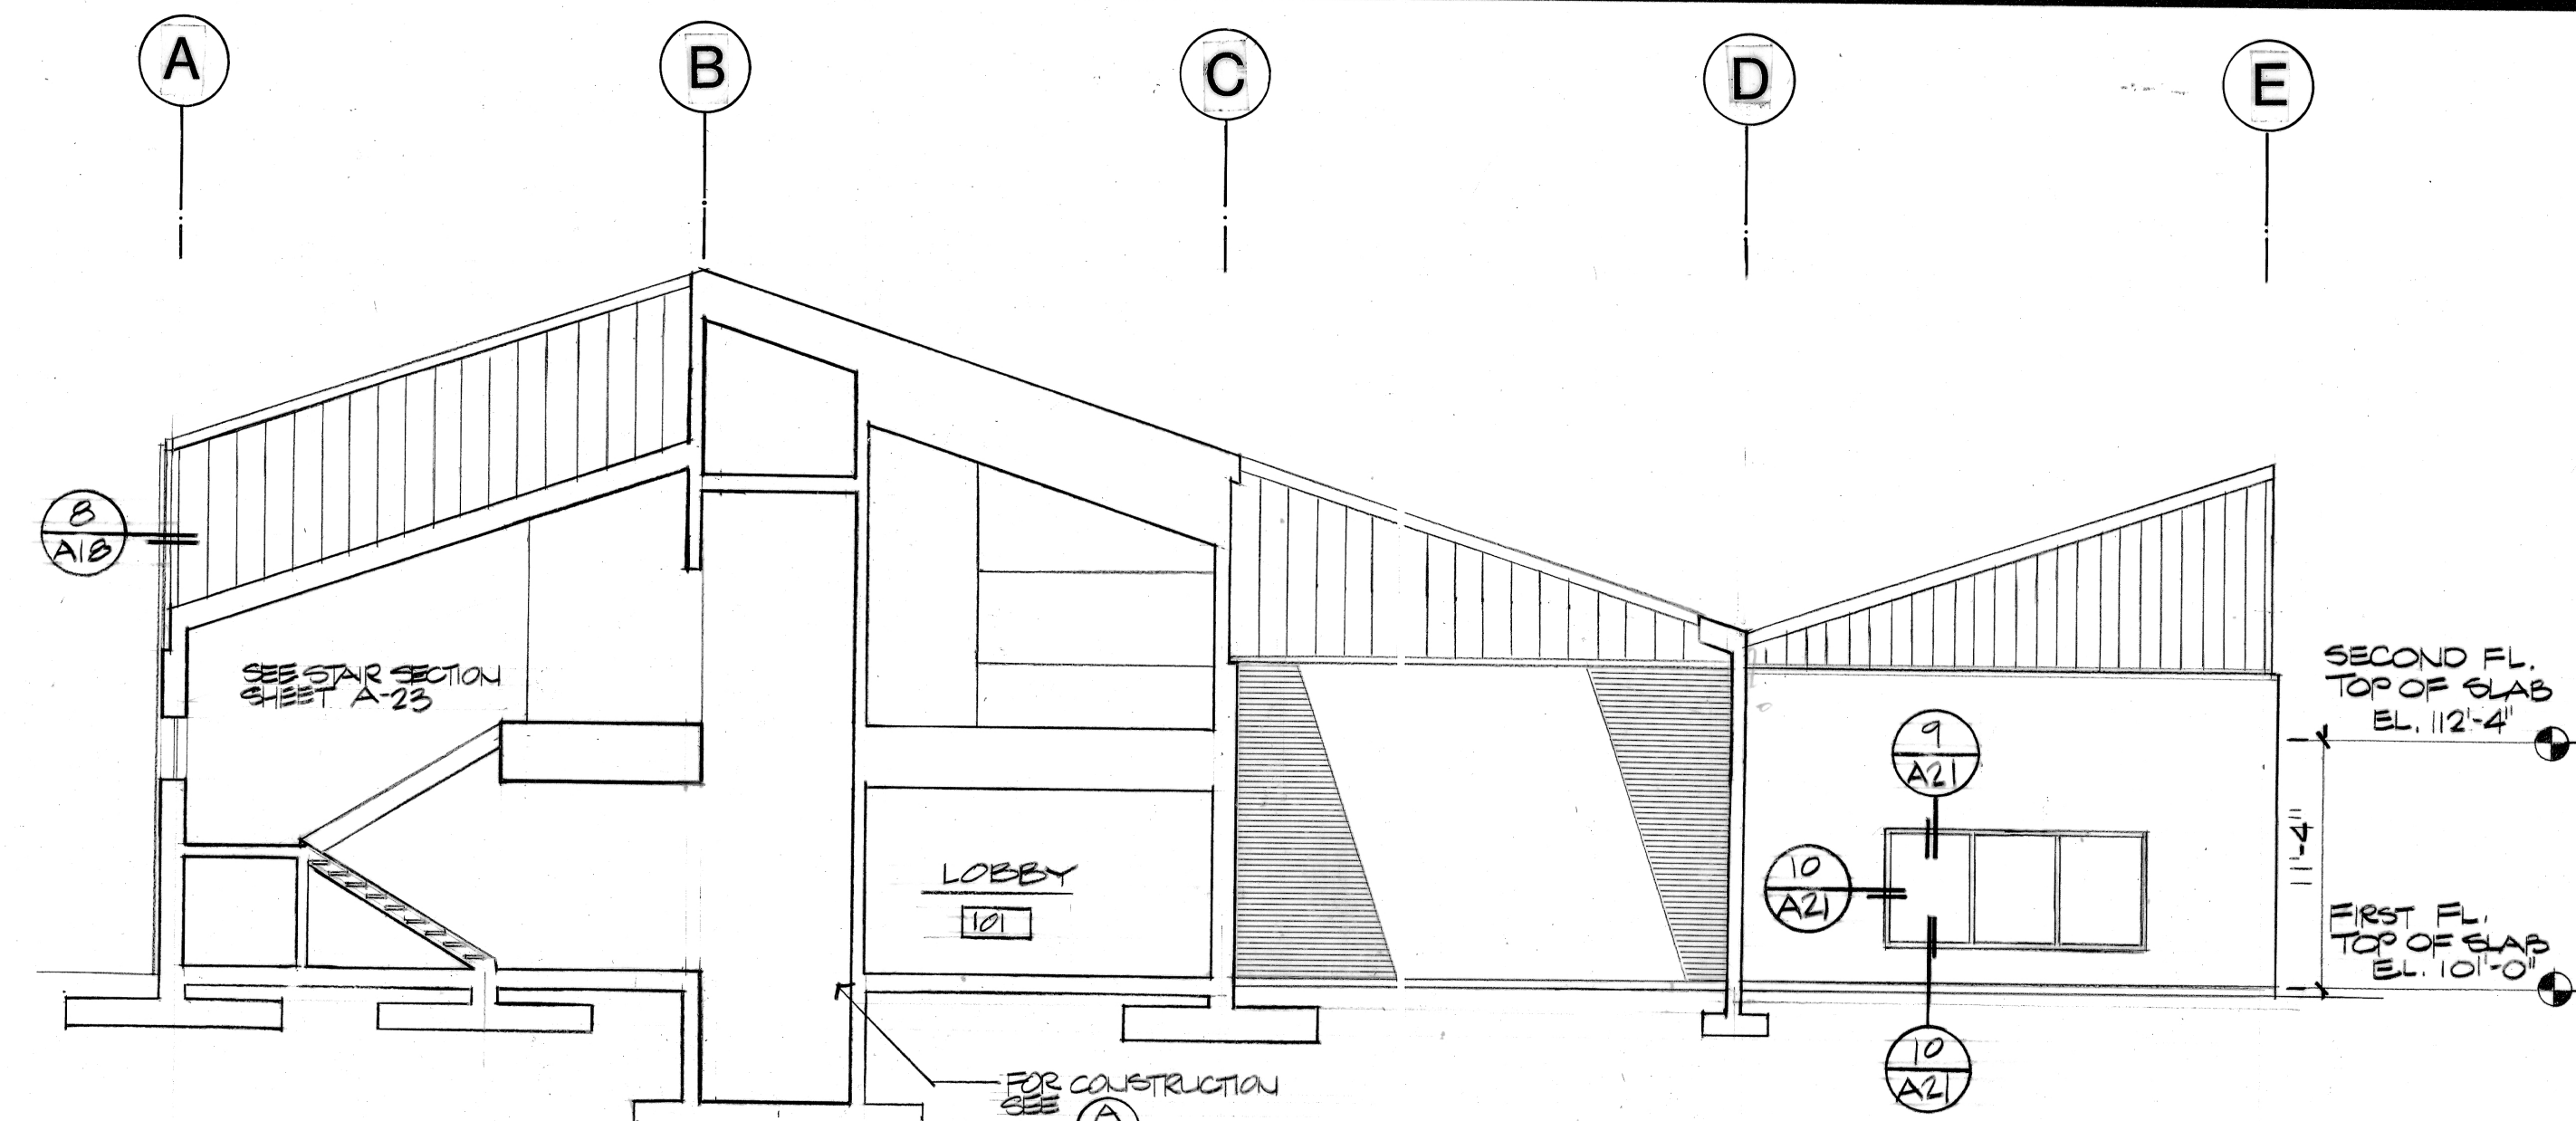

D SECTION D-D
 $\delta'' = 1'-0''$

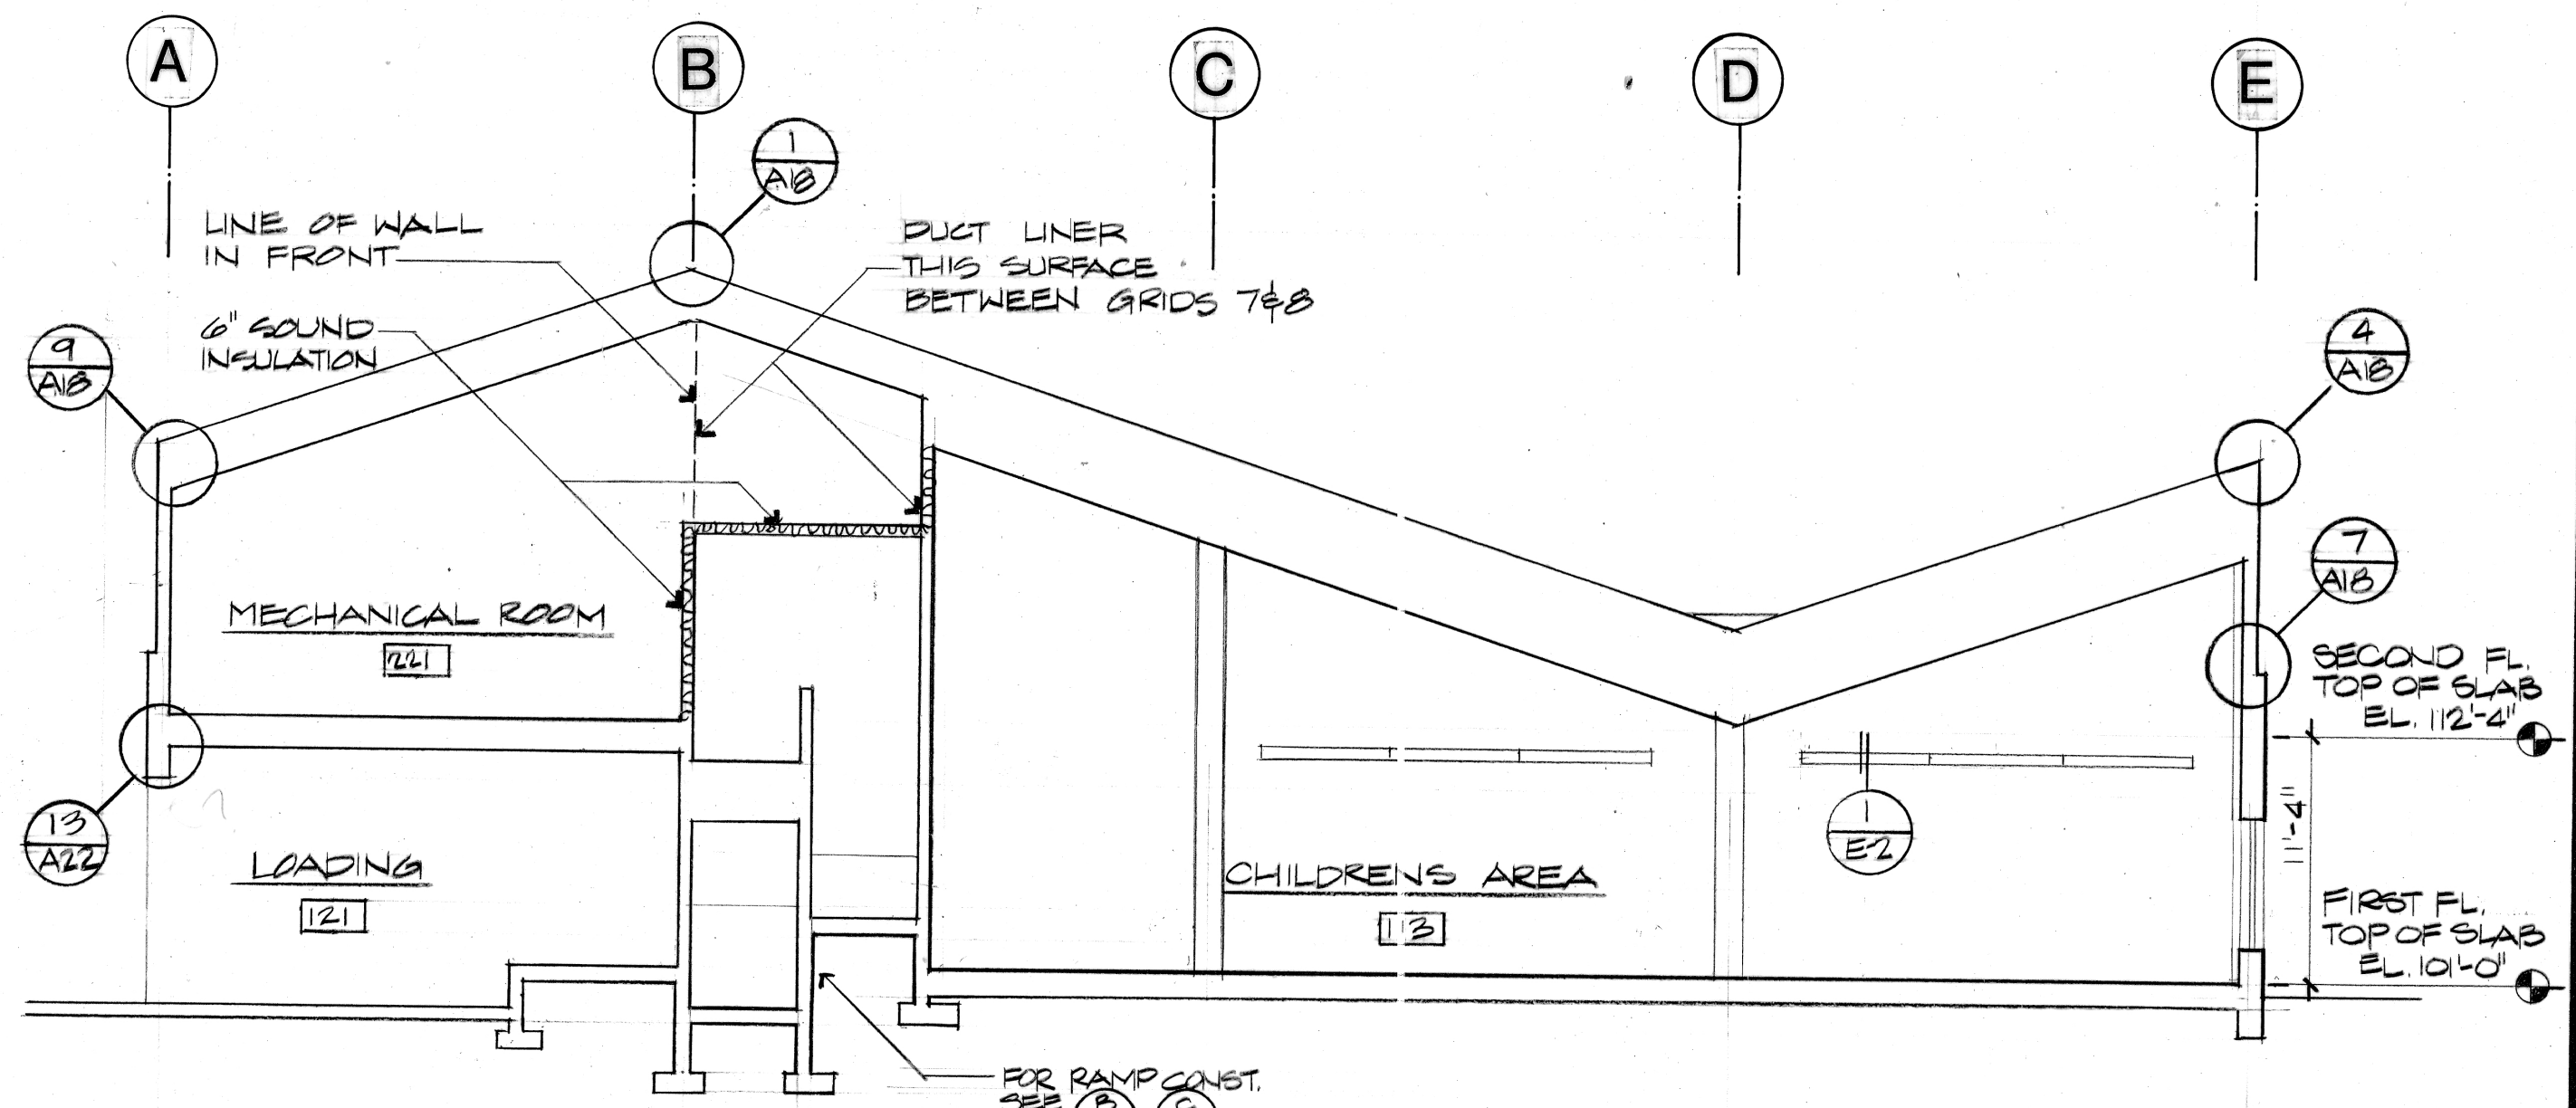

E SECTION E-E
8" = 1'-0"

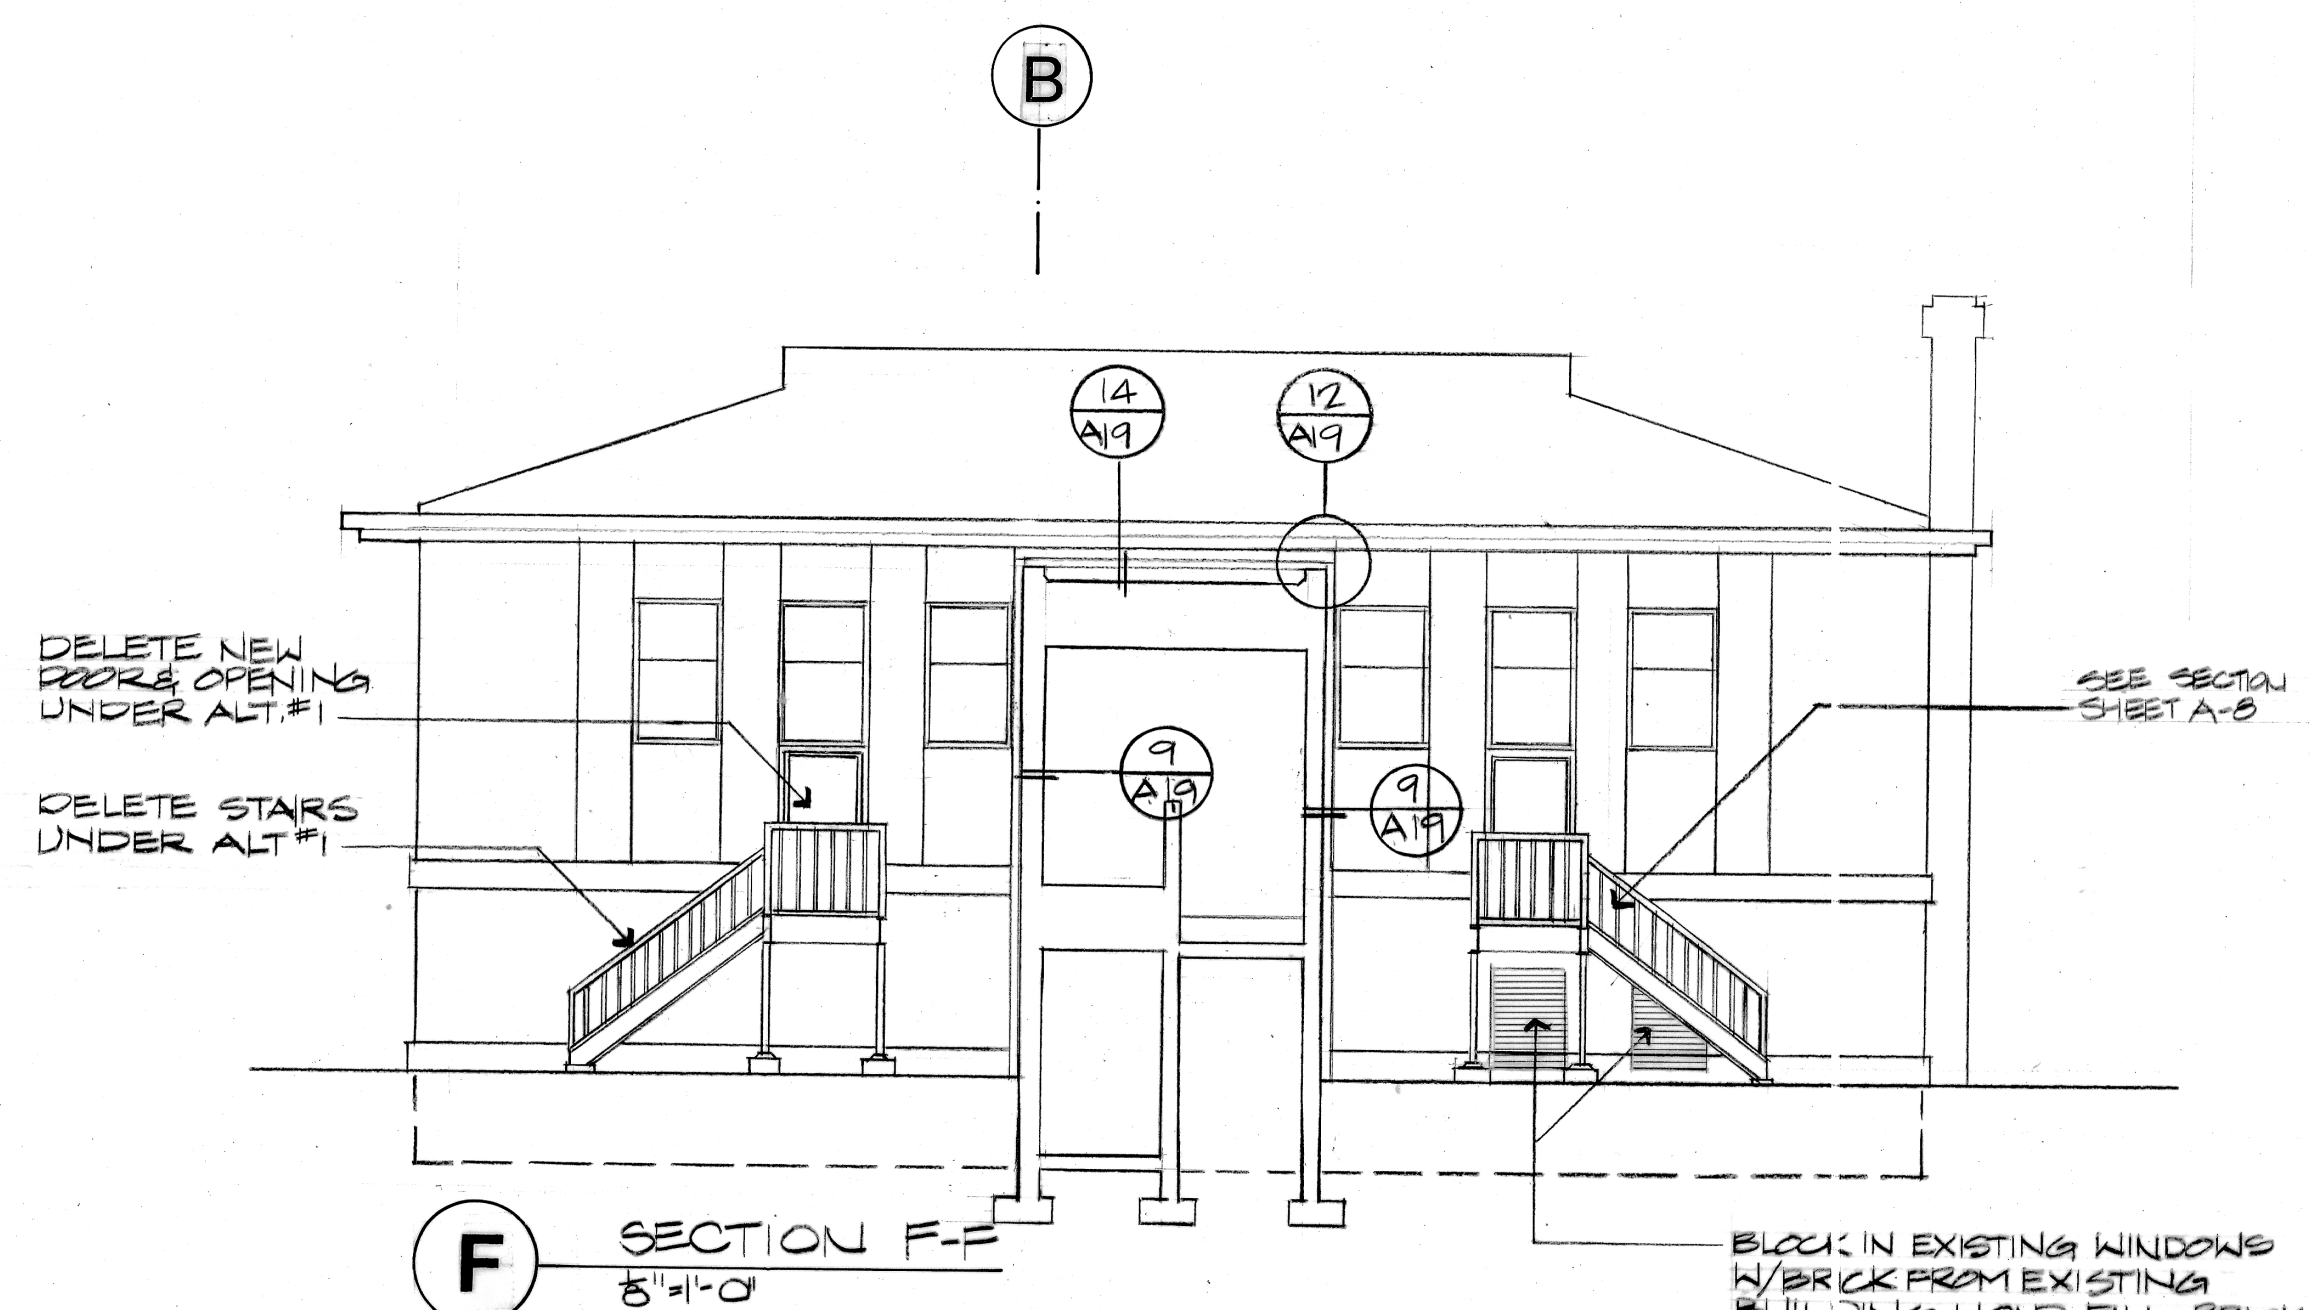


F SECTION F-F
8" x 1'-0"

BLOCK IN EXISTING WINDOWS
W/BRICK FROM EXISTING
BUILDING, HOLD FILL BRICK
BACK: 1" FROM FACE OF
EXTERIOR WALL

NOTE: ELEVATIONS ARE ASSUMED
ELEVATIONS - TO CONVERT TO
CITY OF WOODBURN DATUM ADD
83.11 TO ELEVATIONS SHOWN.

NOTE: THESE DOCUMENTS
HAVE BEEN REPRODUCED AT
ONE HALF THE SHOWN SCALE.

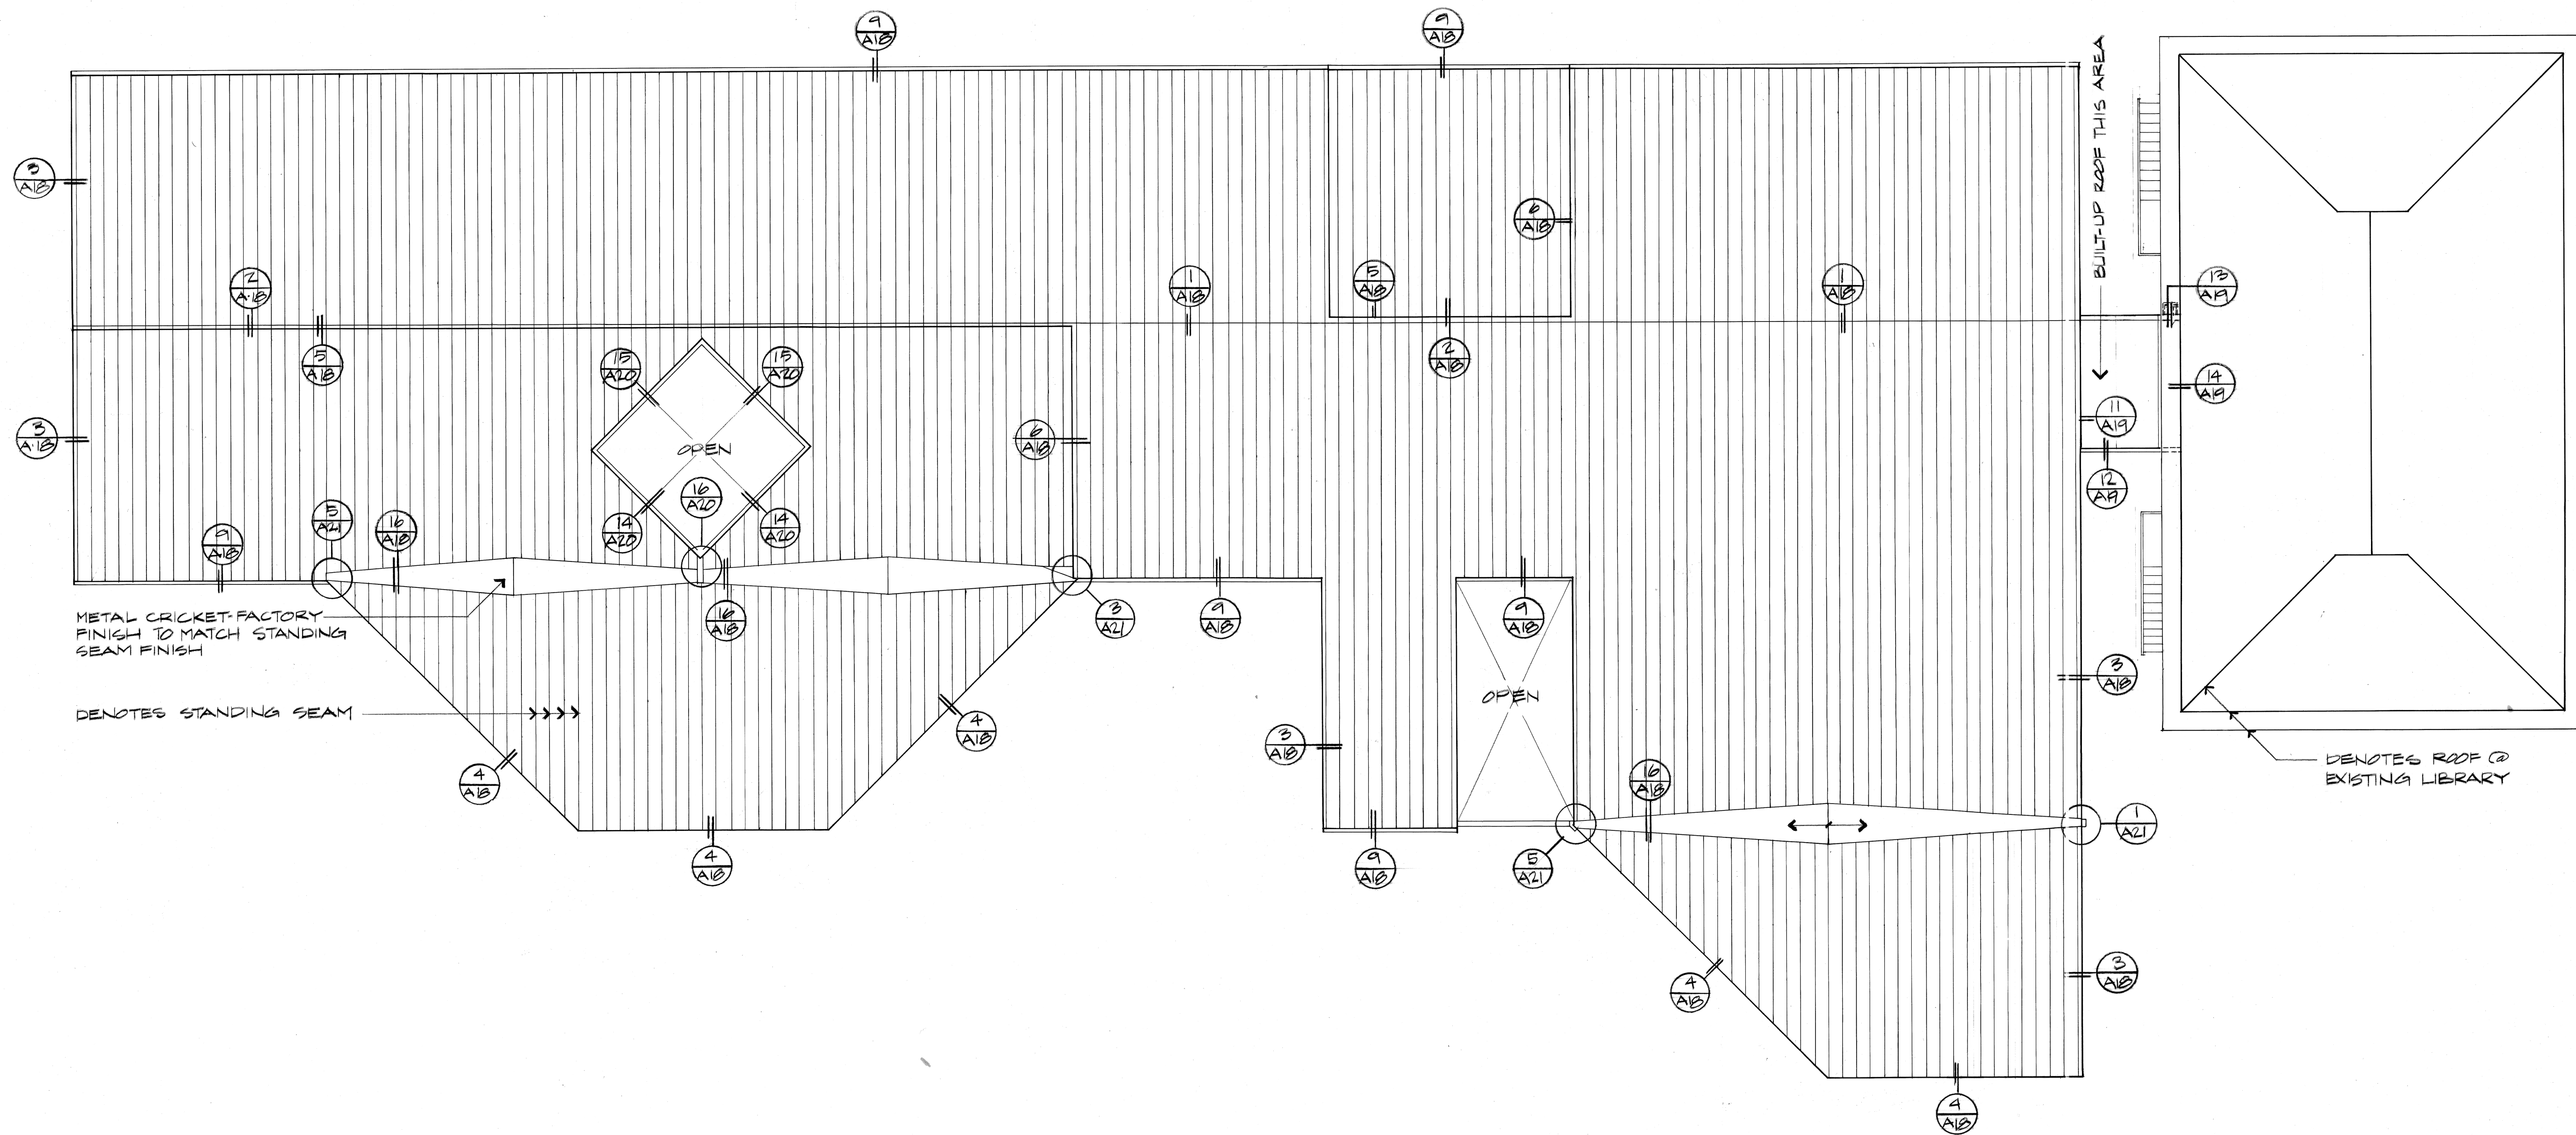

1 ROOF PLAN
 3/8" = 1'-0"

Title:	ROOF PLAN	Date:	NOV. 7, 1977	Revised:	
Project:	WOODBURN PUBLIC LIBRARY	Drawn:	R.K. 1/55	Revised:	
Owner:	CITY OF WOODBURN	Checked:	D.E.	Revised:	
		Job No:	7048	Revised:	

SAS
 Sheldon, Eggleston, Sax
 Architects and Planners, AIA
 123 Northwest Second Avenue
 Portland, Oregon 97209
 Phone: (503) 228-6444

NOTE: THESE DOCUMENTS
 HAVE BEEN REPRODUCED AT
 ONE HALF THE SHOWN SCALE.

