S.LOCATED IN THE SE 1/4 OF SECTION 11 AND IN THE NE 1/4 OF SECTION 14, T.5S., R.2W., W.M., CITY OF WOODBURN, MARION COUNTY, OREGON

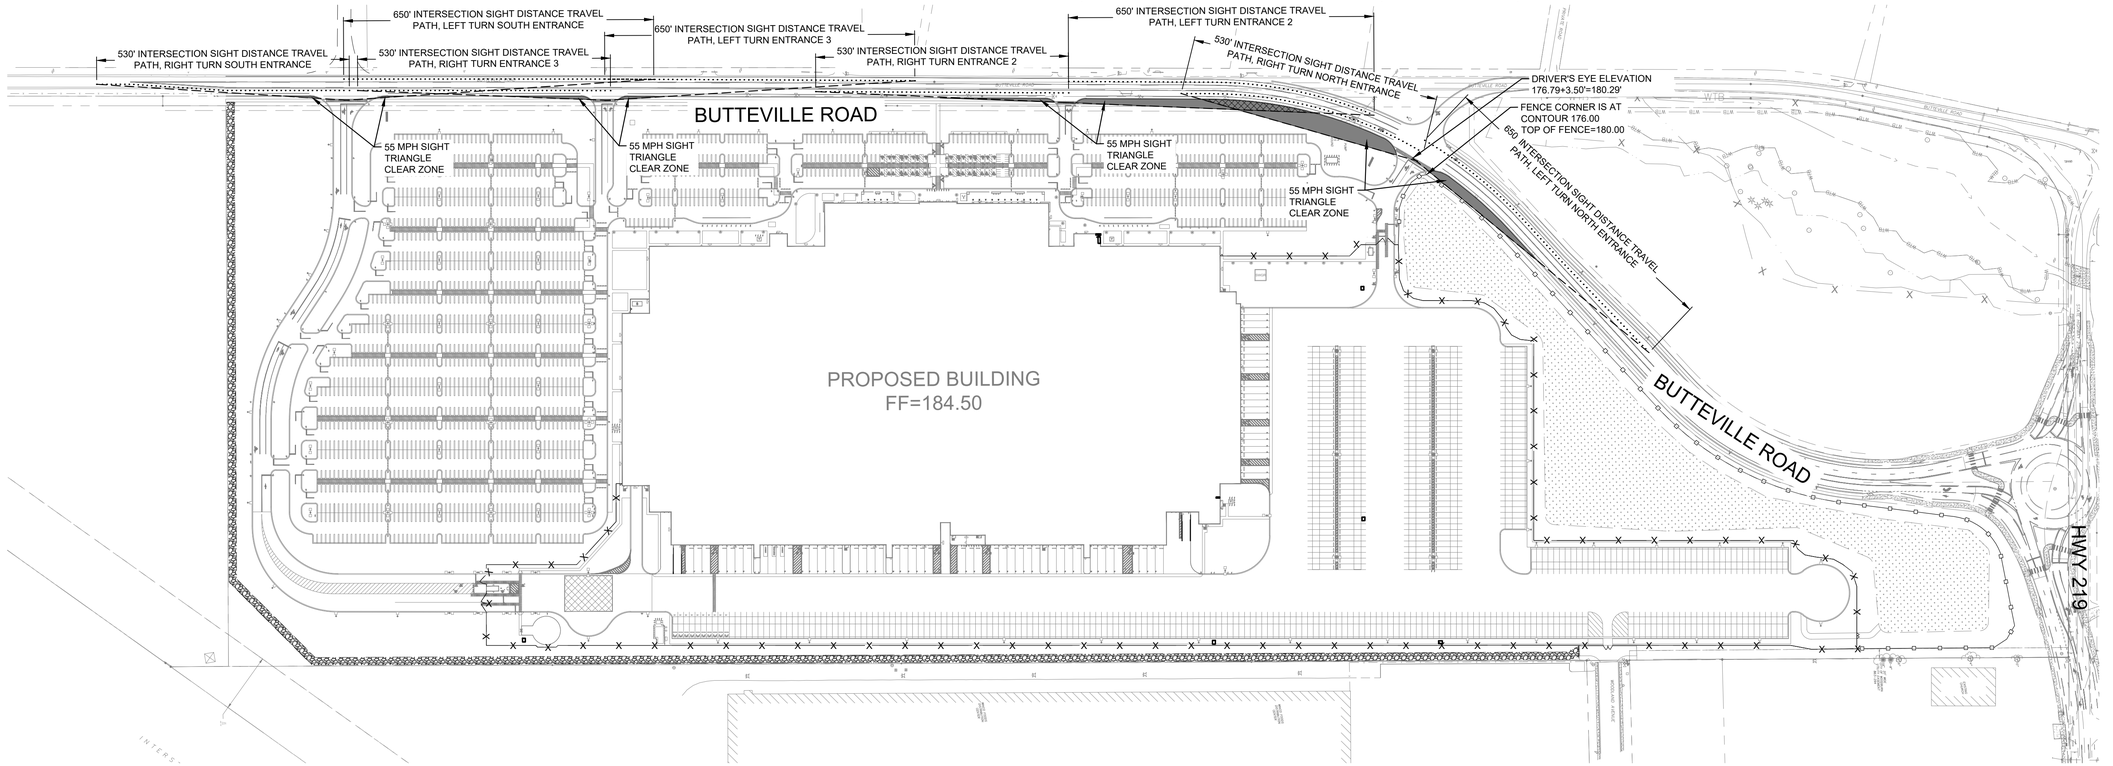

150 75 0 150 300

SCALE: 1 INCH = 150 FEET

LEGEND

.....	TRAVEL PATH
– – – – – – – – –	SIGHT DISTANCE PATH

COFFMAN ENGINEERS
10 N. Post Street, Suite 500
Spokane, WA 99201
ph 509.328.2994
www.coffman.com

lango.hansen LANDSCAPE ARCHITECTS PC

PROJECT BASIE
PERMIT SET

Trammell Crow Company

PROJECT ADDRESS:
BUTTEVILLE ROAD
WOODBURN, OR

REV	DATE	DESCRIPTION
A	7/27/21	GMP REVISIONS
B	8/17/21	DESIGN REVISIONS

PROJ. NO.	210598
DRAWN	JSF
CHECKED	CJH
DATE	08/24/2021

© COFFMAN ENGINEERS INC.

SHEET TITLE:

BUTTEVILLE ROAD SIGHT DISTANCE CLEAR ZONE EXHIBIT - PASSENGER VEHICLES

SHEET NO:

CEI-TB-24x36

S.LOCATED IN THE SE 1/4 OF SECTION 11 AND IN THE NE 1/4 OF SECTION 14, T.5S., R.2W., W.M., CITY OF WOODBURN, MARION COUNTY, OREGON

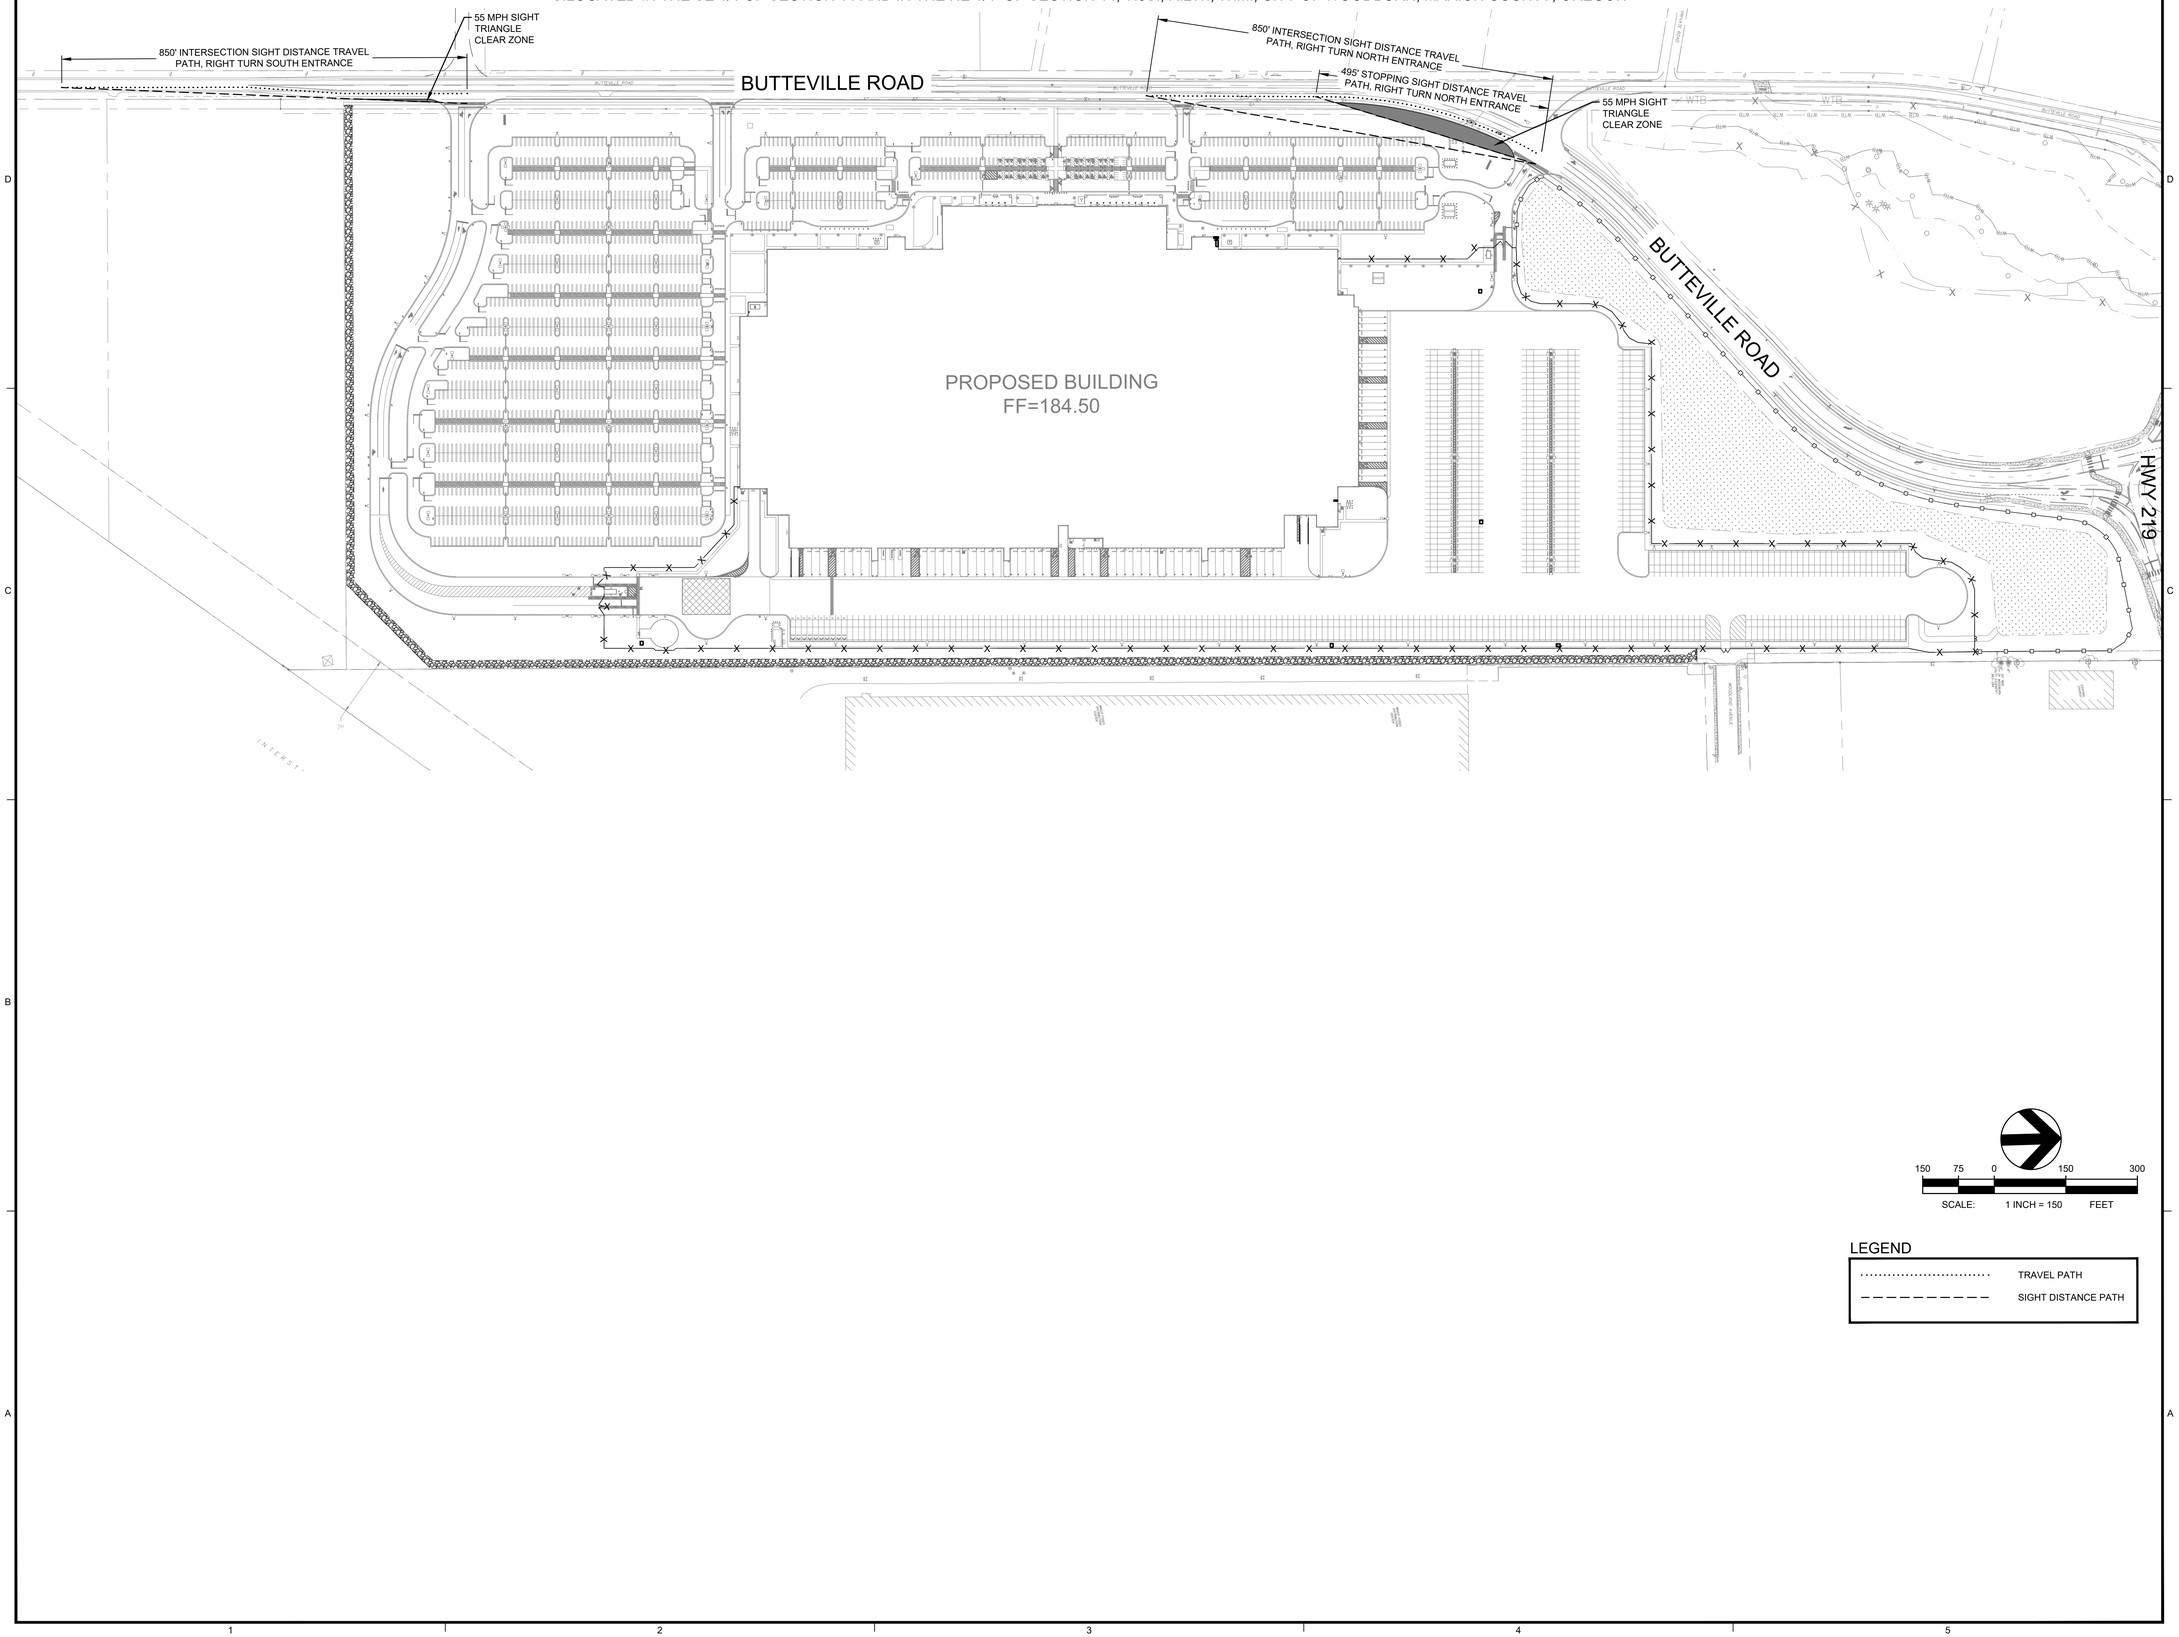

150 75 0 150 300

SCALE: 1 INCH = 150 FEET

LEGEND

.....	TRAVEL PATH
– – – – – – – – –	SIGHT DISTANCE PATH

COFFMAN ENGINEERS
10 N. Post Street, Suite 500
Spokane, WA 99201
ph 509.328.2994
www.coffman.com

tango:hansen LANDSCAPE ARCHITECTS PC

PROJECT BASIE
PERMIT SET

Trammell Crow Company

PROJECT ADDRESS:
BUTTEVILLE ROAD
WOODBURN, OR

REV	DATE	DESCRIPTION
A	7/27/21	GMP REVISIONS
B	8/17/21	DESIGN REVISIONS

PROJ. NO.	210598
DRAWN	JSF
CHECKED	CJH
DATE	08/24/2021

© COFFMAN ENGINEERS INC.

SHEET TITLE:

BUTTEVILLE ROAD SIGHT DISTANCE CLEAR ZONE EXHIBIT - TRUCKS

SHEET NO:

CEI-TB-24x36