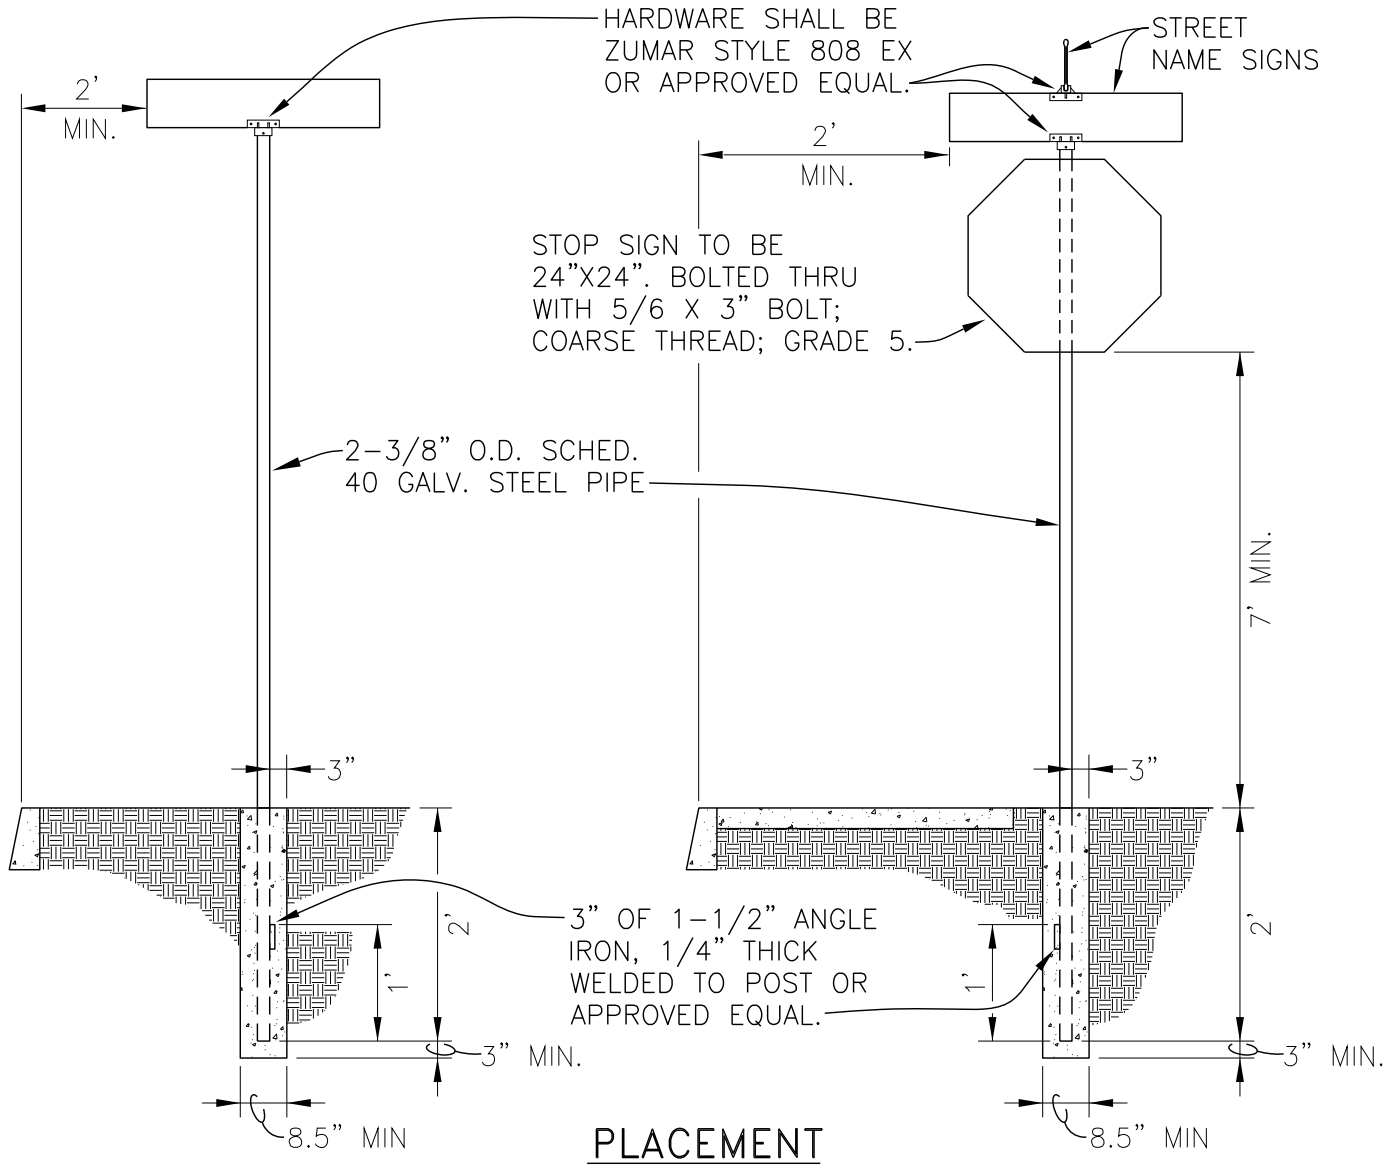

PLACEMENT

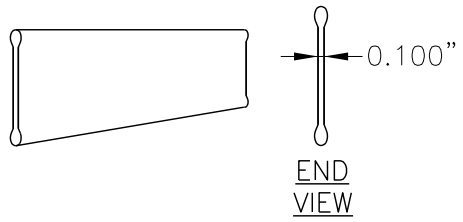

EXTRUDED BLADE

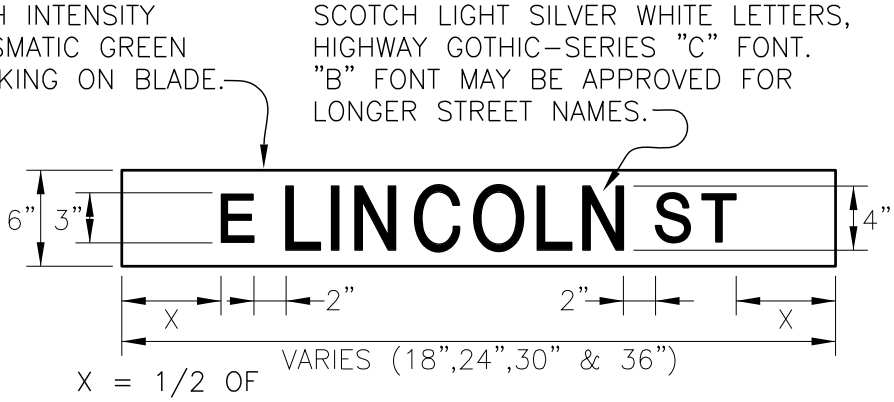

X = 1/2 OF REMAINING SPACE.

STREET NAME SIGN

WOODBURN OREGON
Incorporated 1889
PUBLIC WORKS DEPARTMENT
ENGINEERING DIVISION

STREET NAME SIGN SUPPORT AND PLACEMENT DETAIL

REV: DEC. 2007
SCALE: NTS
DWG No.
4300-1