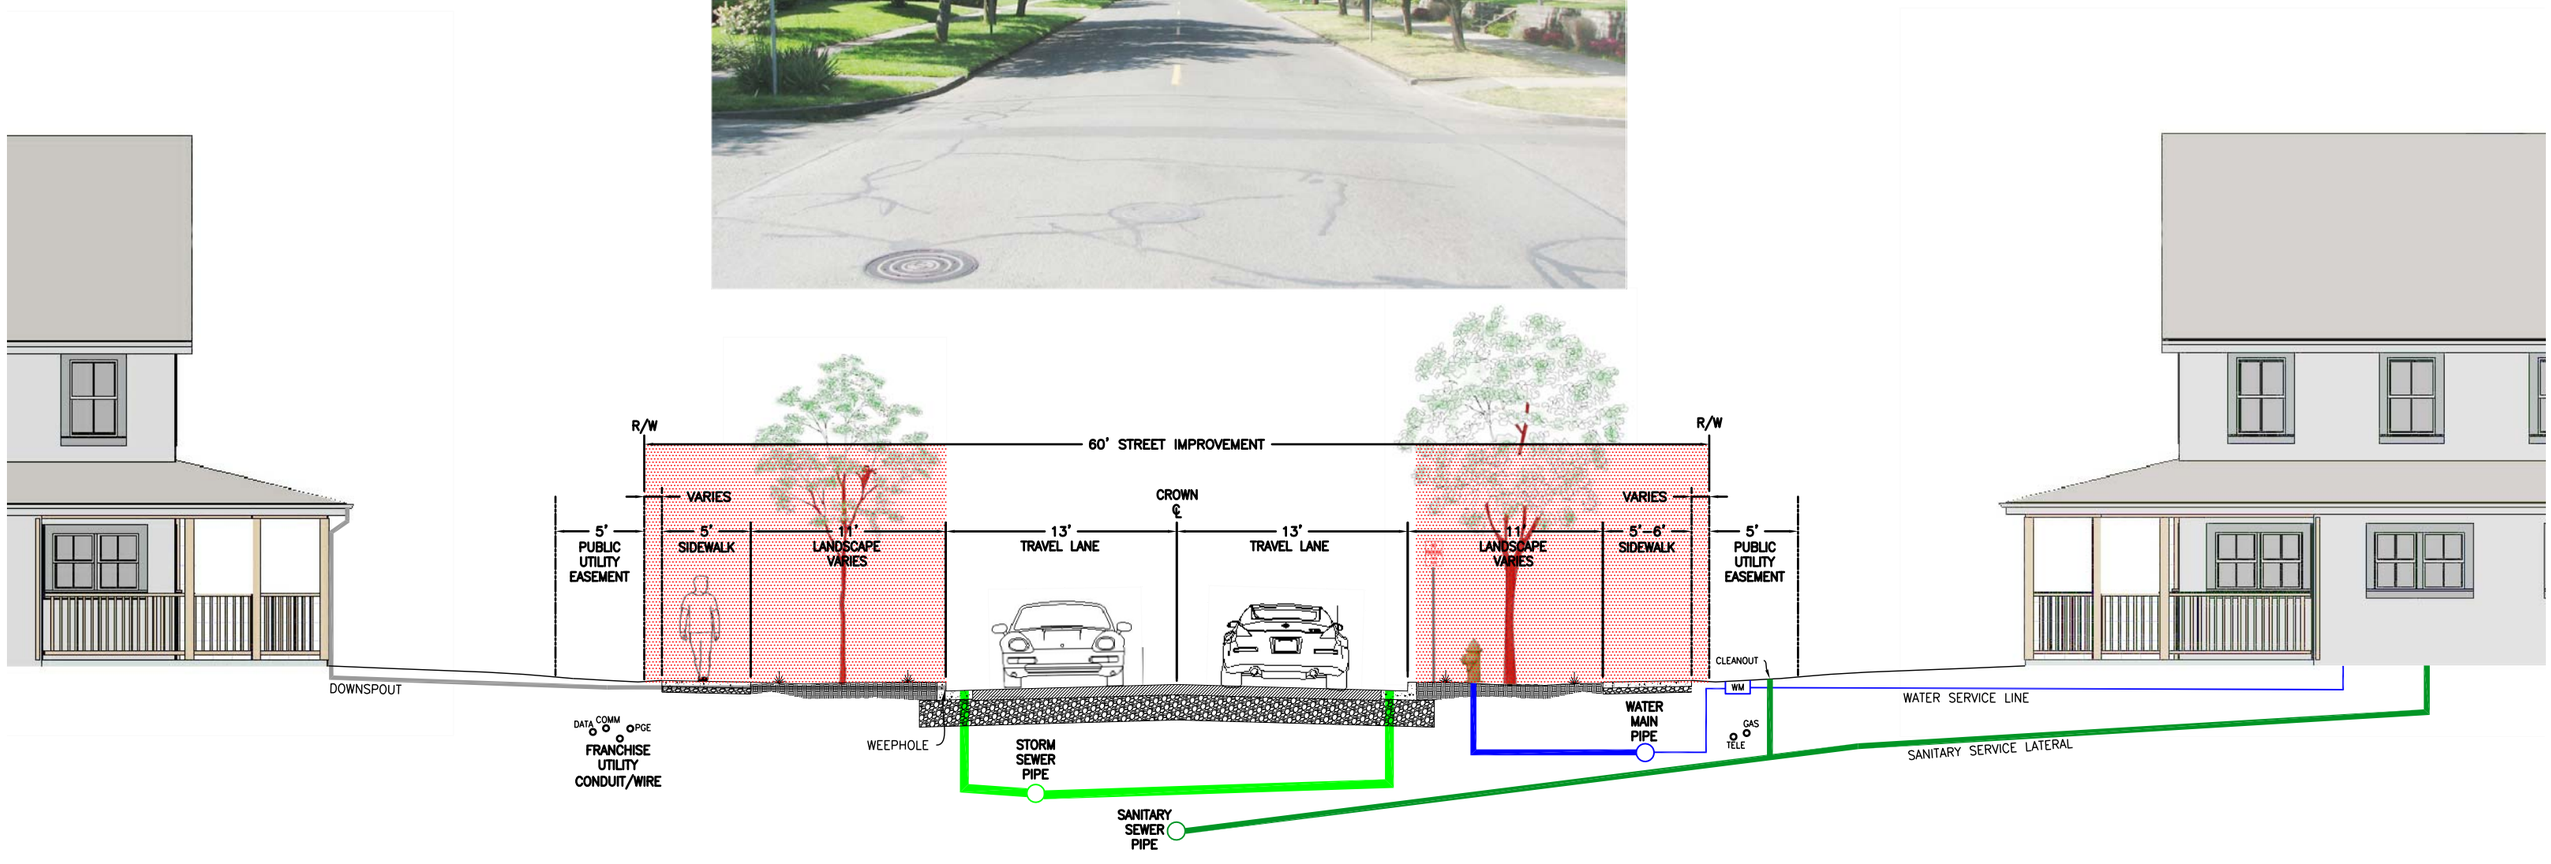LOCAL RESIDENTIAL WITH NO PARKING